Improvement of Road and Drain at Mathru Layout, Sharada Nagar and 3rd Phase of B Sector in Ward No 04 of Yelahanka Satellite Town Sub-Division.

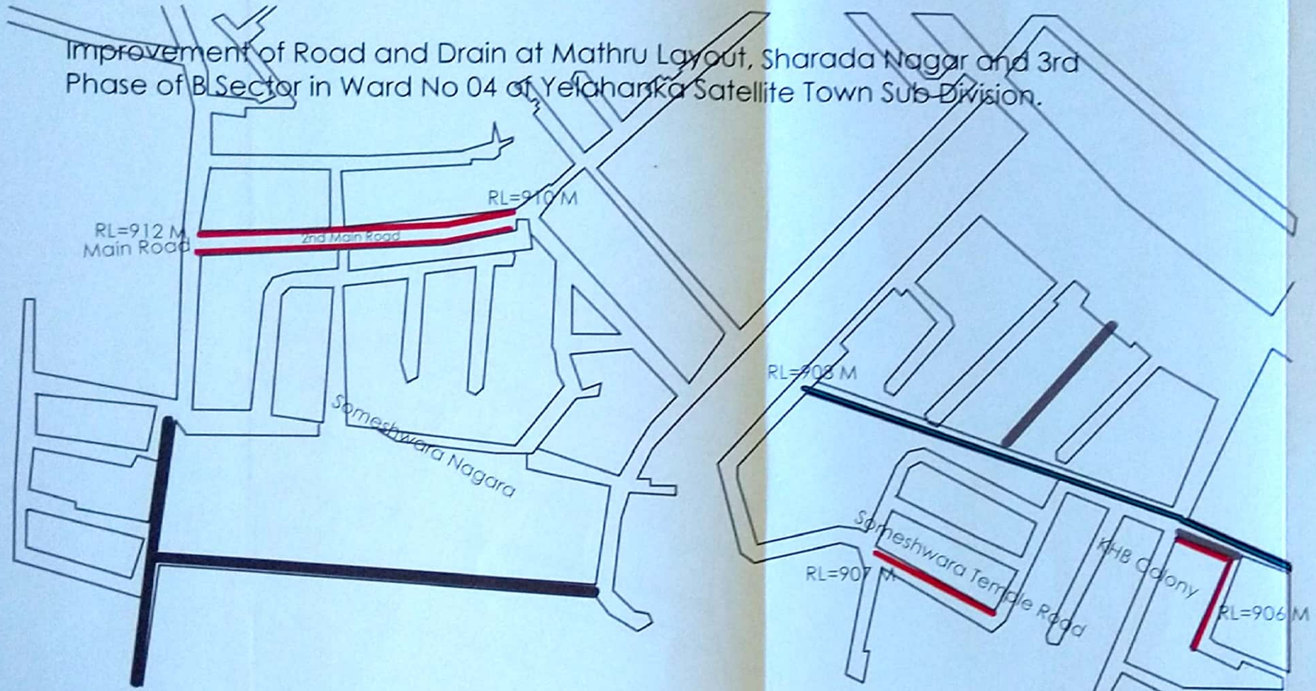
RL=912 M
Main Road
2nd Main Road
RL=910 M
Someshwara Nagara
RL=908 M
RL=907 M
Someshwara Temple Road
KHB Colony
RL=906 M

INDEX

🟥 CC Drain
🟦 Existing SWD
⬛ CC Road

TITLE

Improvement of Road and Drain at Mathru Layout, Sharada Nagar and 3rd Phase of B Sector in Ward No 04 of Yelahanka Satellite Town Sub Division.

ORIENTATION

N
W E
S

Shriya Construction And Consultancy
No 1133, 3rd Floor, 3rd Stage, B Cross, Yleahanka New Town
Bangalore-560064

Scale = 1:100

ಸಹಾಯಕ ಕಾರ್ಯಪಾಲಕ ಅಭಿಯಂತರರು
ಯಲಹಂಕ ಉಪನಗರ ಉಪವಿಭಾಗ,
ಬಿ.ಬಿ.ಎಂ.ಪಿ. ಬೆಂಗಳೂರು-106

Improvement of Roads and Drain at Mathru Layout, Sharada Nagar and 3rd Phase of B Sector in Ward No 04 of Yelahanka Satellite Town Sub Division.

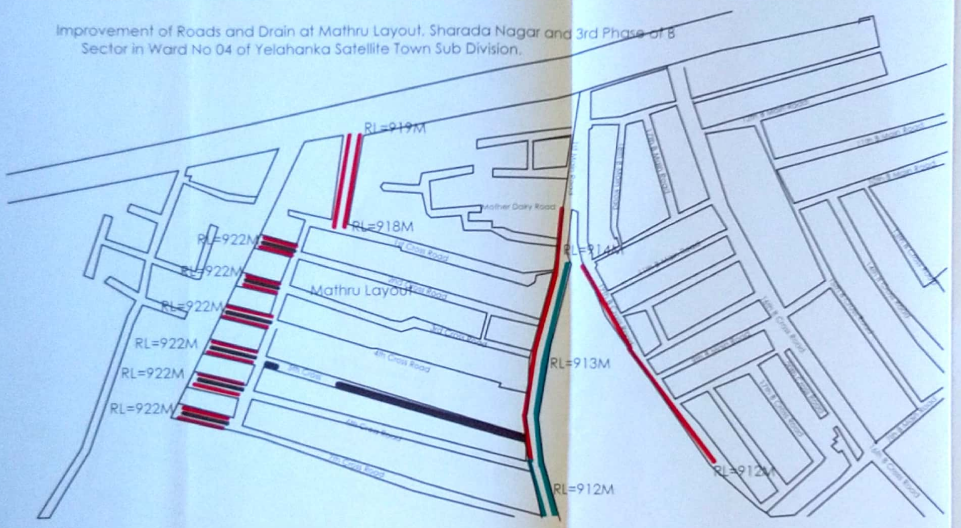
RL=919M
RL=918M
RL=922M
RL=922M
RL=922M
RL=922M
RL=922M
RL=922M
Mother Dairy Road
1st Main Road
1st Cross Road
2nd Cross Road
Mathru Layout
3rd Cross Road
4th Cross Road
5th Cross
6th Cross Road
7th Cross Road
RL=914M
RL=913M
RL=912M
RL=912M

INDEX

🟥	CC Drain
🟦	Existing SWD
⬛	Asphalt Road

TITLE

Improvement of Roads and Drain at Mathru Layout, Sharada Nagar and 3rd Phase of B Sector in Ward No 04 of Yelahanka Satellite Town Sub Division.

ORIENTATION

Shriya Construction And Consultancy
No 1133, 3rd Floor, 3rd Stage, B Cross, Yleahanka New Town
Bangalore-560064

Scale = 1:100

ಸಹಾಯಕ ಕಾರ್ಯಪಾಲಕ ಅಭಿಯಂತರರು
ಯಲಹಂಕ ಉಪನಗರ ಉಪವಿಭಾಗ.
ಬಿ.ಬಿ.ಎಂ.ಪಿ. ಬೆಂಗಳೂರು-106

Improvement of Roads and Drain 4th Cross Road and Surrounding Areas of Judicial Layout in Ward No.04 Yelahanka Satelite Town Sub Division.

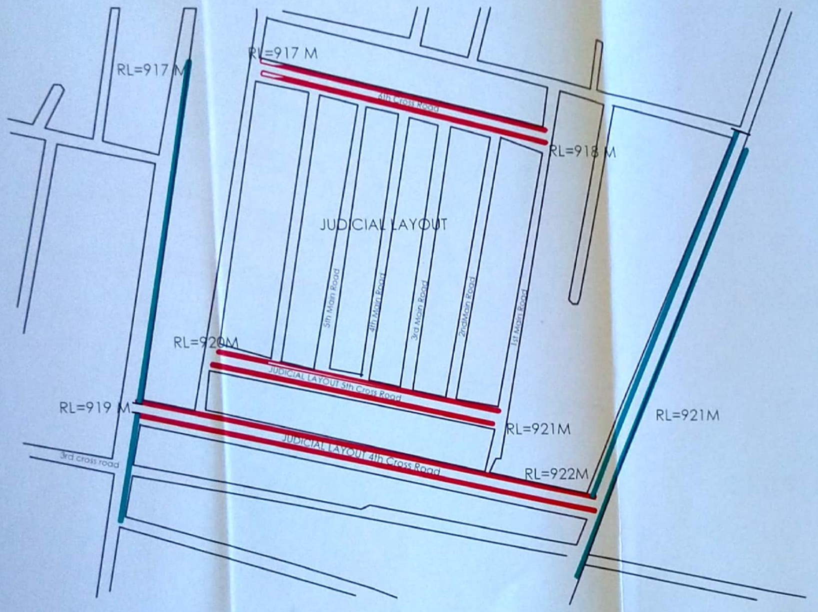
RL=917 M
RL=917 M
6th Cross Road
RL=918 M
JUDICIAL LAYOUT
5th Main Road
4th Main Road
3rd Main Road
2ndMain Road
1st Main Road
RL=920M
JUDICIAL LAYOUT 5th Cross Road
RL=919 M
RL=921M
RL=921M
3rd cross road
JUDICIAL LAYOUT 4th Cross Road
RL=922M

INDEX

🟥 CC Drain
🟦 Existing SWD

TITLE

Improvement of Roads and Drain 4th Cross Road and Surrounding Areas of Judicial Layout in Ward No.04 Yelahanka Satelite Town Sub Division.

ORIENTATION

N
W E
S

Shriya Construction And Consultancy
No 1133, 3rd Floor, 3rd Stage, B Cross, Yleahanka New Town
Bangalore-560064

Scale = 1:100

ಸಹಾಯಕ ಕಾರ್ಯಪಾಲಕ ಅಭಿಯಂತರರು
ಯಲಹಂಕ ಉಪನಗರ ಉಪವಿಭಾಗ.
ಬಿ.ಬಿ.ಎಂ.ಪಿ, ಬೆಂಗಳೂರು-೧೦೮

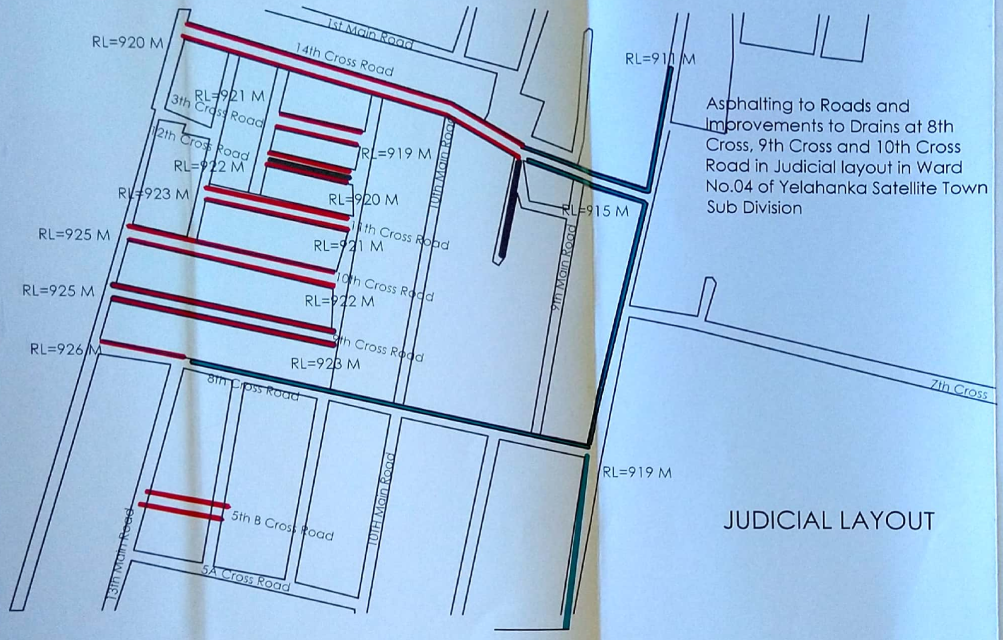
RL=920 M
1st Main Road
14th Cross Road
RL=921 M
3th Cross Road
12th Cross Road
RL=922 M
RL=919 M
RL=923 M
10th Main Road
RL=920 M
RL=925 M
11th Cross Road
RL=921 M
RL=925 M
10th Cross Road
RL=922 M
9th Cross Road
RL=926 M
RL=923 M
8th Cross Road
RL=911 M
RL=915 M
9th Main Road
7th Cross
RL=919 M
5th B Cross Road
10th Main Road
13th Main Road
5A Cross Road
JUDICIAL LAYOUT

Asphalting to Roads and Improvements to Drains at 8th Cross, 9th Cross and 10th Cross Road in Judicial layout in Ward No.04 of Yelahanka Satellite Town Sub Division

INDEX

- 🟥 CC Drain
- 🟦 Existing SWD
- ⬛ Asphalt Road

TITLE

Asphalting to Roads and Improvements to Drains at 8th Cross, 9th Cross and 10th Cross Road in Judicial layout in Ward No.04 of Yelahanka Satellite Town Sub Division

ORIENTATION

N
W E
S

Shriya Construction And Consultancy
No 1133, 3rd Floor, 3rd Stage, B Cross, Yleahanka New Town
Bangalore-560064

Scale = 1:100

ಸಹಾಯಕ ಕಾರ್ಯಪಾಲಕ ಅಭಿಯಂತರರು
ಯಲಹಂಕ ಉಪನಗರ ಉಪವಿಭಾಗ.
ಬಿ.ಬಿ.ಎಂ.ಪಿ. ಬೆಂಗಳೂರು-106

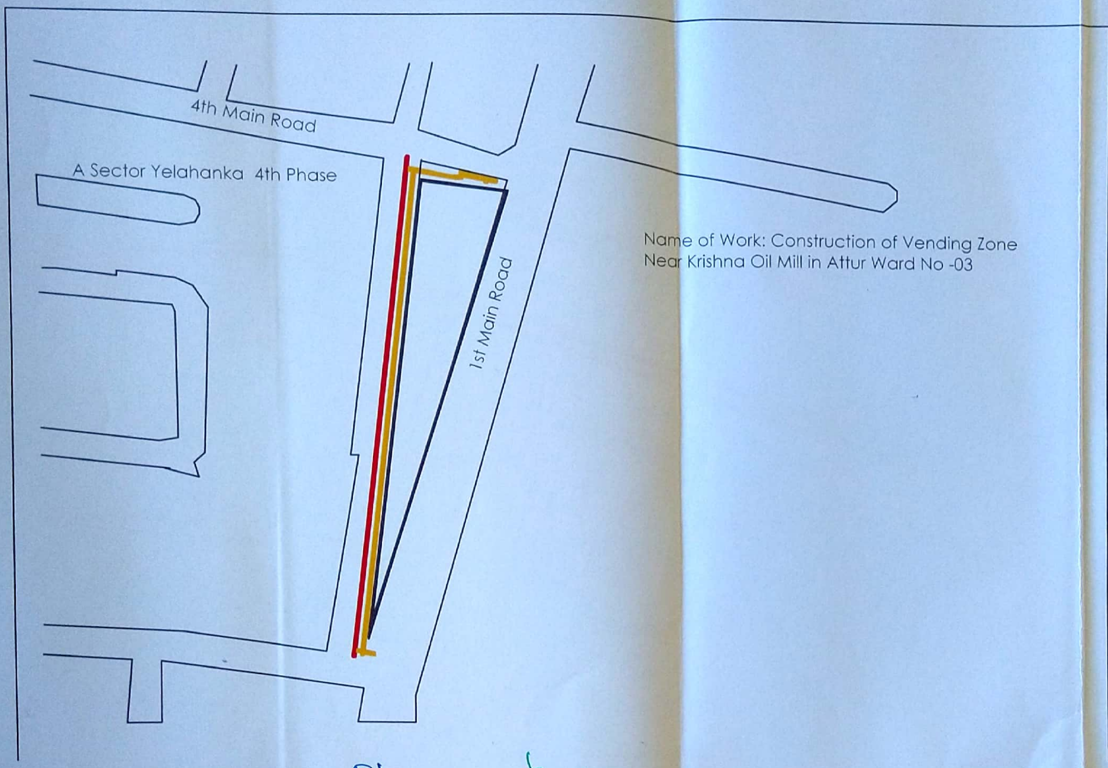
4th Main Road
A Sector Yelahanka 4th Phase
1st Main Road
Name of Work: Construction of Vending Zone Near Krishna Oil Mill in Attur Ward No -03

INDEX

- 🟥 CC Drain
- 🟨 Vidhansoudha Grill
- ⬛ Tiles

TITLE

Name of Work: Construction of Vending Zone Near Krishna Oil Mill in Attur Ward No -03

ORIENTATION

N
W
E
S

Shriya Construction And Consultancy
No 1133, 3rd Floor, 3rd Stage, B Cross, Yleahanka New Town
Bangalore-560064

[illegible]-03 AE

ಸಹಾಯಕ ಕಾರ್ಯಪಾಲಕ ಅಭಿಯಂತರರು
ಯಲಹಂಕ ಉಪನಗರ ಉಪವಿಭಾಗ.
ಬಿ.ಬಿ.ಎಂ.ಪಿ. ಬೆಂಗಳೂರು-106

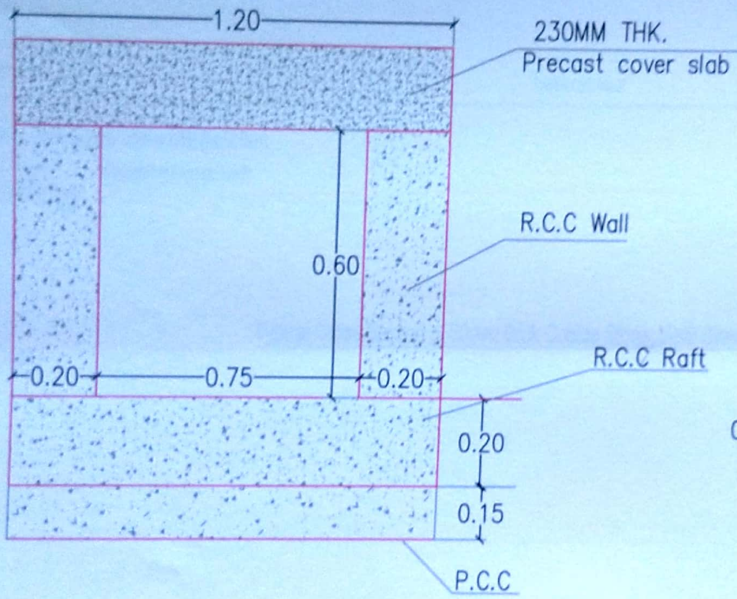
1.20
230MM THK.
Precast cover slab
R.C.C Wall
0.60
0.20
0.75
0.20
R.C.C Raft
0.20
0.15
P.C.C

CROSS SECTION OF CULVERT

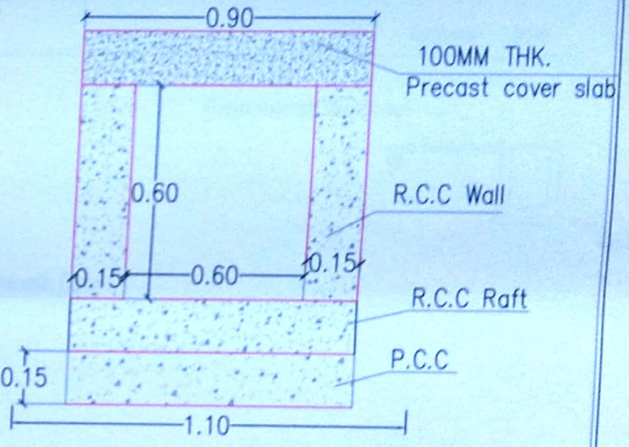
0.90
100MM THK.
Precast cover slab
0.60
R.C.C Wall
0.15
0.60
0.15
R.C.C Raft
0.15
P.C.C
1.10

CROSS SECTION OF DRAIN

AE

ಕಾರ್ಯಪಾಲಕ ಅಭಿಯಂತರರು
ಪುಲಕೇಶಿ ಉಪನಗರ ಉಪವಿಭಾಗ,
ಬಿ.ಬಿ.ಎಂ.ಪಿ. ಬೆಂಗಳೂರು-106

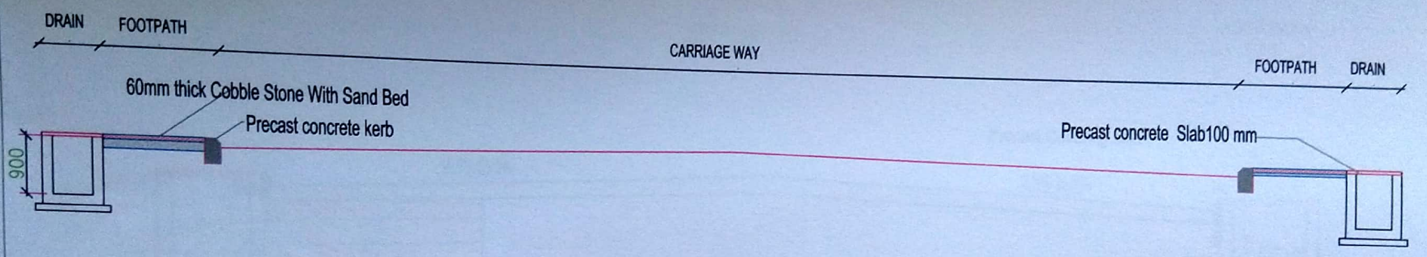
DRAIN
FOOTPATH
CARRIAGE WAY
FOOTPATH
DRAIN
60mm thick Cobble Stone With Sand Bed
Precast concrete kerb
Precast concrete Slab100 mm
900

Typical Cross Section of 60mm thick Cobble Stone, Kerb Stone with Drain

ಸಹಾಯಕ ಕಾರ್ಯಪಾಲಕ ಅಭಿಯಂತರರು
ಯಲಹಂಕ ಉಪನಗರ ಉಪವಿಭಾಗ.
ಬಿ.ಬಿ.ಎಂ.ಪಿ. ಬೆಂಗಳೂರು-106

CLIENT: BRUHAT BANGALORE MAHANAGARA PALIKE		Assitante Engineer	Assitante Executive Engineer	Executive Engineer	Name of Work: Dwg no:	scale; N.T.S Date Rev; R0

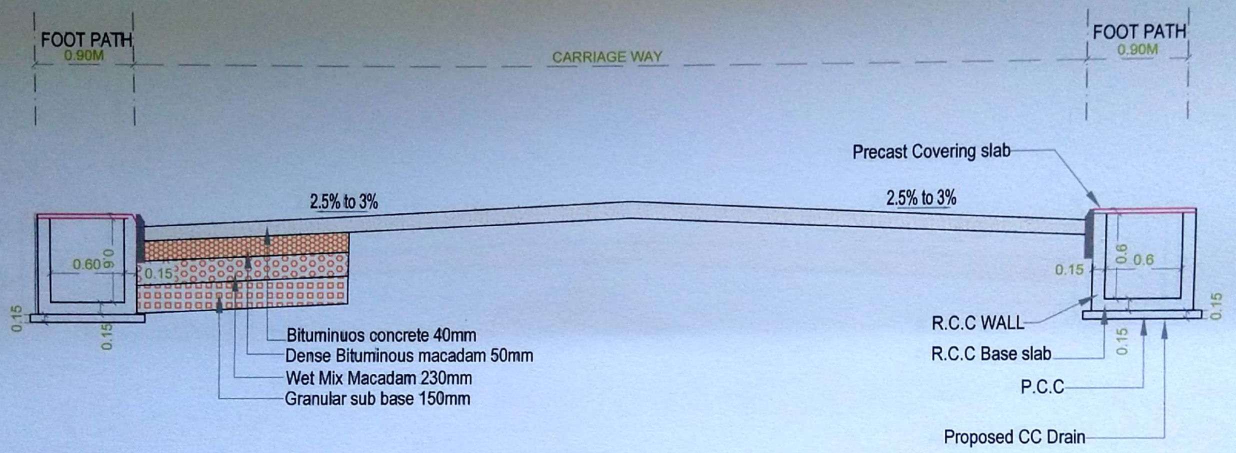
FOOT PATH
0.90M
CARRIAGE WAY
FOOT PATH
0.90M
Precast Covering slab
2.5% to 3%
2.5% to 3%
0.60
0.6
0.15
0.15
0.15
0.15
0.6
0.6
0.15
0.15
0.15
Bituminuos concrete 40mm
Dense Bituminous macadam 50mm
Wet Mix Macadam 230mm
Granular sub base 150mm
R.C.C WALL
R.C.C Base slab
P.C.C
Proposed CC Drain

Proposed Typical Cross Section of Bituminous Surface

CLIENT: BRUHAT BANGALORE MAHANAGARA PALIKE	PROJECT	Dwg Title: SECTION OF ROAD	scale; N.T.S
			Date
		Dwg no:	Rev; RO

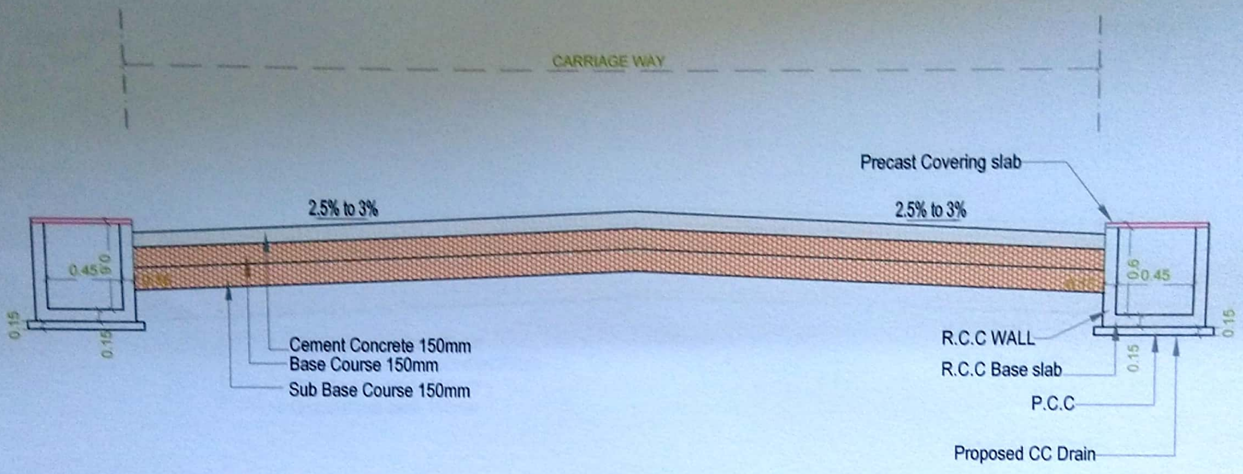
CARRIAGE WAY
Precast Covering slab
2.5% to 3%
2.5% to 3%
0.45
0.6
0.45
0.6
0.15
0.15
0.15
0.15
Cement Concrete 150mm
Base Course 150mm
Sub Base Course 150mm
R.C.C WALL
R.C.C Base slab
P.C.C
Proposed CC Drain

Proposed Typical Cross Section of Concrete Surface

CLIENT: BRUHAT BANGALORE MAHANAGARA PALIKE	PROJECT	Dwg Title: SECTION OF ROAD	scale; N.T.S Date
		Dwg no:	Rev; RO

ಸಹಾಯಕ ಕಾರ್ಯಪಾಲಕ ಅಭಿಯಂತರರು
ಯಲಹಂಕ ಉಪನಗರ ಉಪವಿಭಾಗ,
ಬಿ.ಬಿ.ಎಂ.ಪಿ. ಬೆಂಗಳೂರು-[illegible]

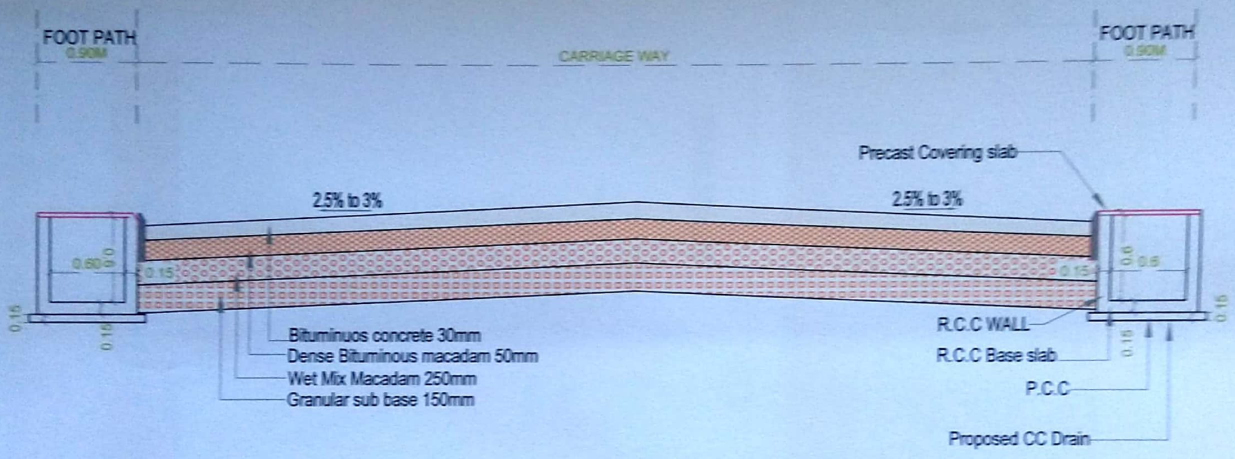
FOOT PATH
0.90M
CARRIAGE WAY
FOOT PATH
0.90M
Precast Covering slab
2.5% to 3%
2.5% to 3%
0.60
0.6
0.15
0.15
0.6
0.6
0.15
0.15
0.15
0.15
Bituminuos concrete 30mm
Dense Bituminous macadam 50mm
Wet Mix Macadam 250mm
Granular sub base 150mm
R.C.C WALL
R.C.C Base slab
P.C.C
Proposed CC Drain

Proposed Typical Cross Section of Bituminous Surface

CLIENT: BRUHAT BANGALORE MAHANAGARA PALIKE	PROJECT	Dwg Title: SECTION OF ROAD	scale; N.T.S Date
		Dwg no:	Rev; R0

ಸಹಾಯಕ ಕಾರ್ಯಪಾಲಕ ಅಭಿಯಂತರರು
ಯಲಹಂಕ [illegible]
ಬಿ.ಬಿ.ಎಂ.ಪಿ. ಬೆಂಗಳೂರು-10[illegible]